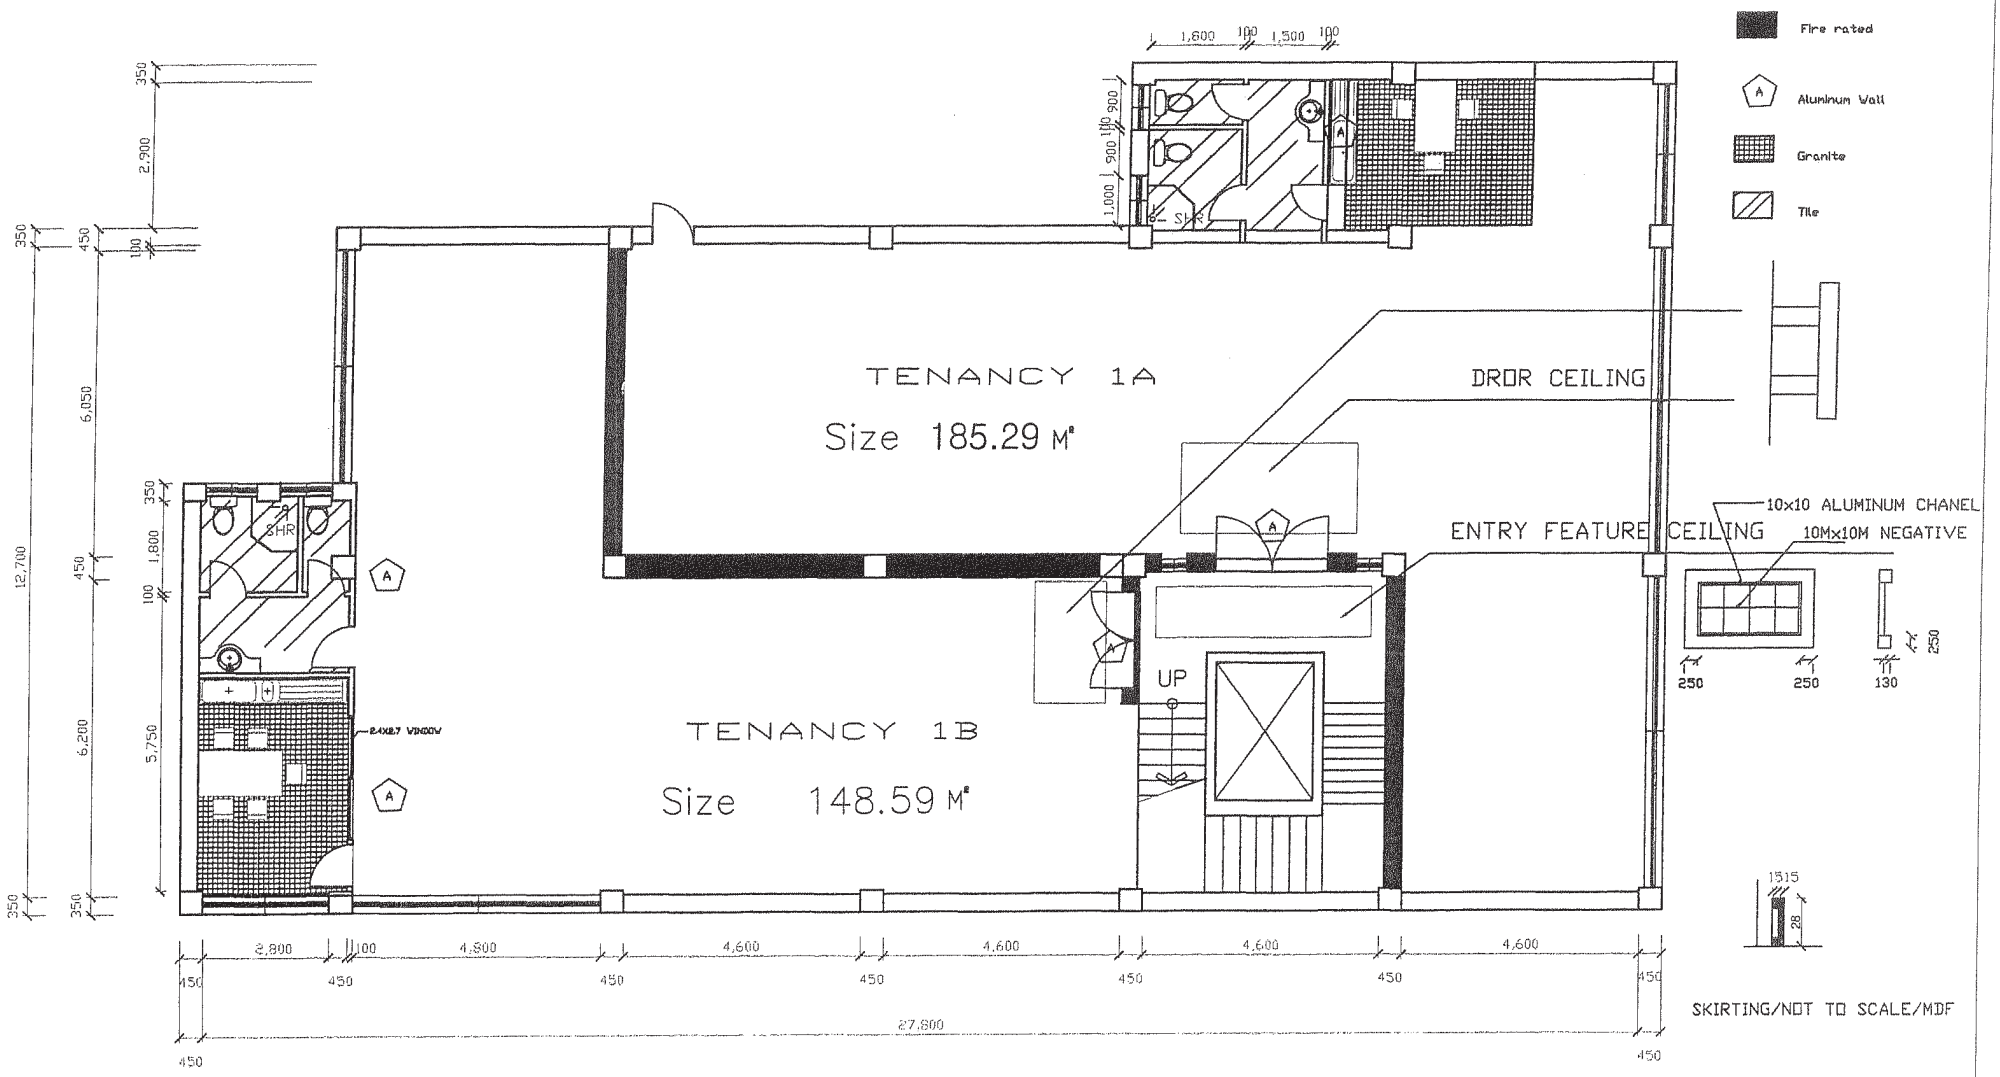

C.P. GROUP	NO	DATE	REVISION DESCRIPTION	DRWN	CHK'D	APPD	PROJECT NAME: L1 54 WELLESLEY STREET	APPROVED BY / DESIGNED BY / CHK'D BY / CHK'D BY / CHK'D BY	SCALE 1:100 / DATE 26/07/05 / DRWN BY Michelle YU	DRAWING NAME	B.C.C NO / JOB NO / REV NO	DRWG NO / SHEET NO 4-2