QUEEN STREET

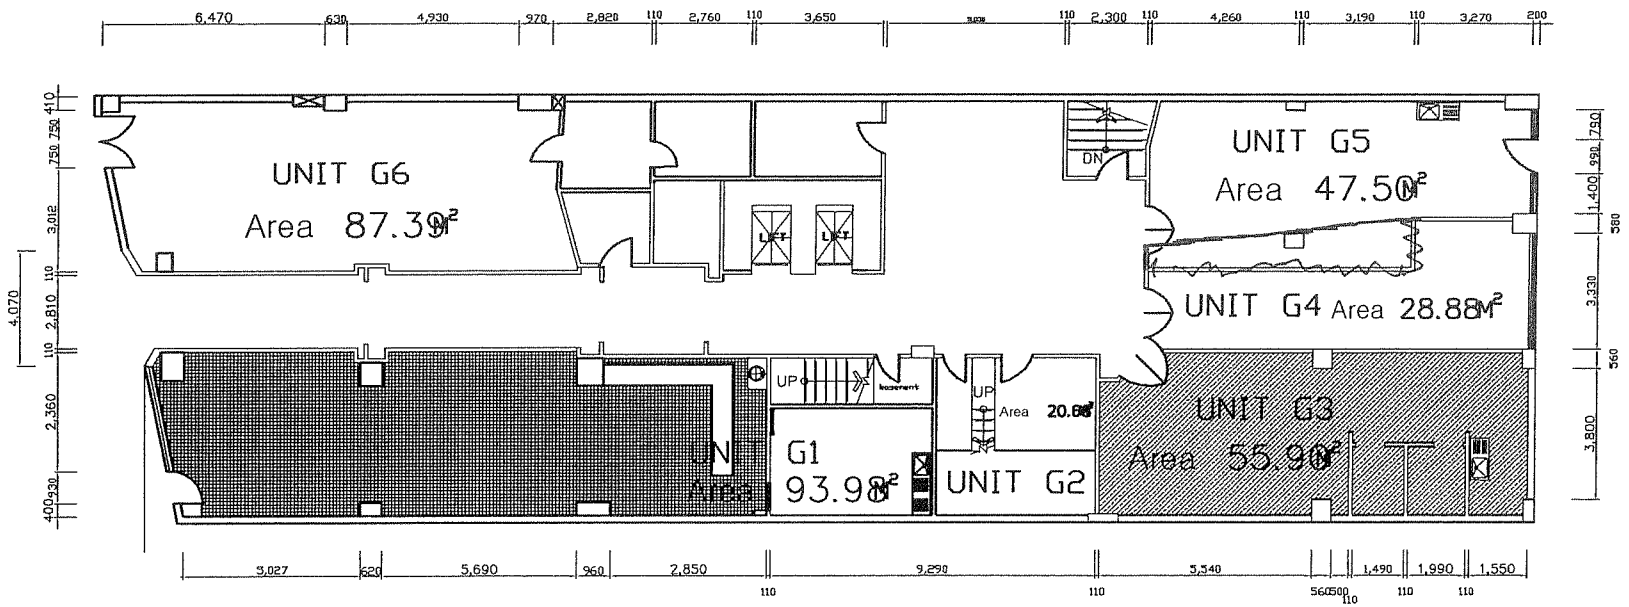

VINYL

TILE

CARPET

NO	DATE	REVISION DESCRIPTION	DRVN	CHK'D	APP'D

PROJECT NAME: DINGWALL BLD

APPROVED BY

DESIGNED BY

CHK'D BY

CHK'D BY

CHK'D BY

SCALE 1:100

DATE

DRVN BY

DRAWING NAME: GROUND FLOOR

B.C.C NO

JOB NO

REV NO

DRWG NO

SHEET NO 10-2