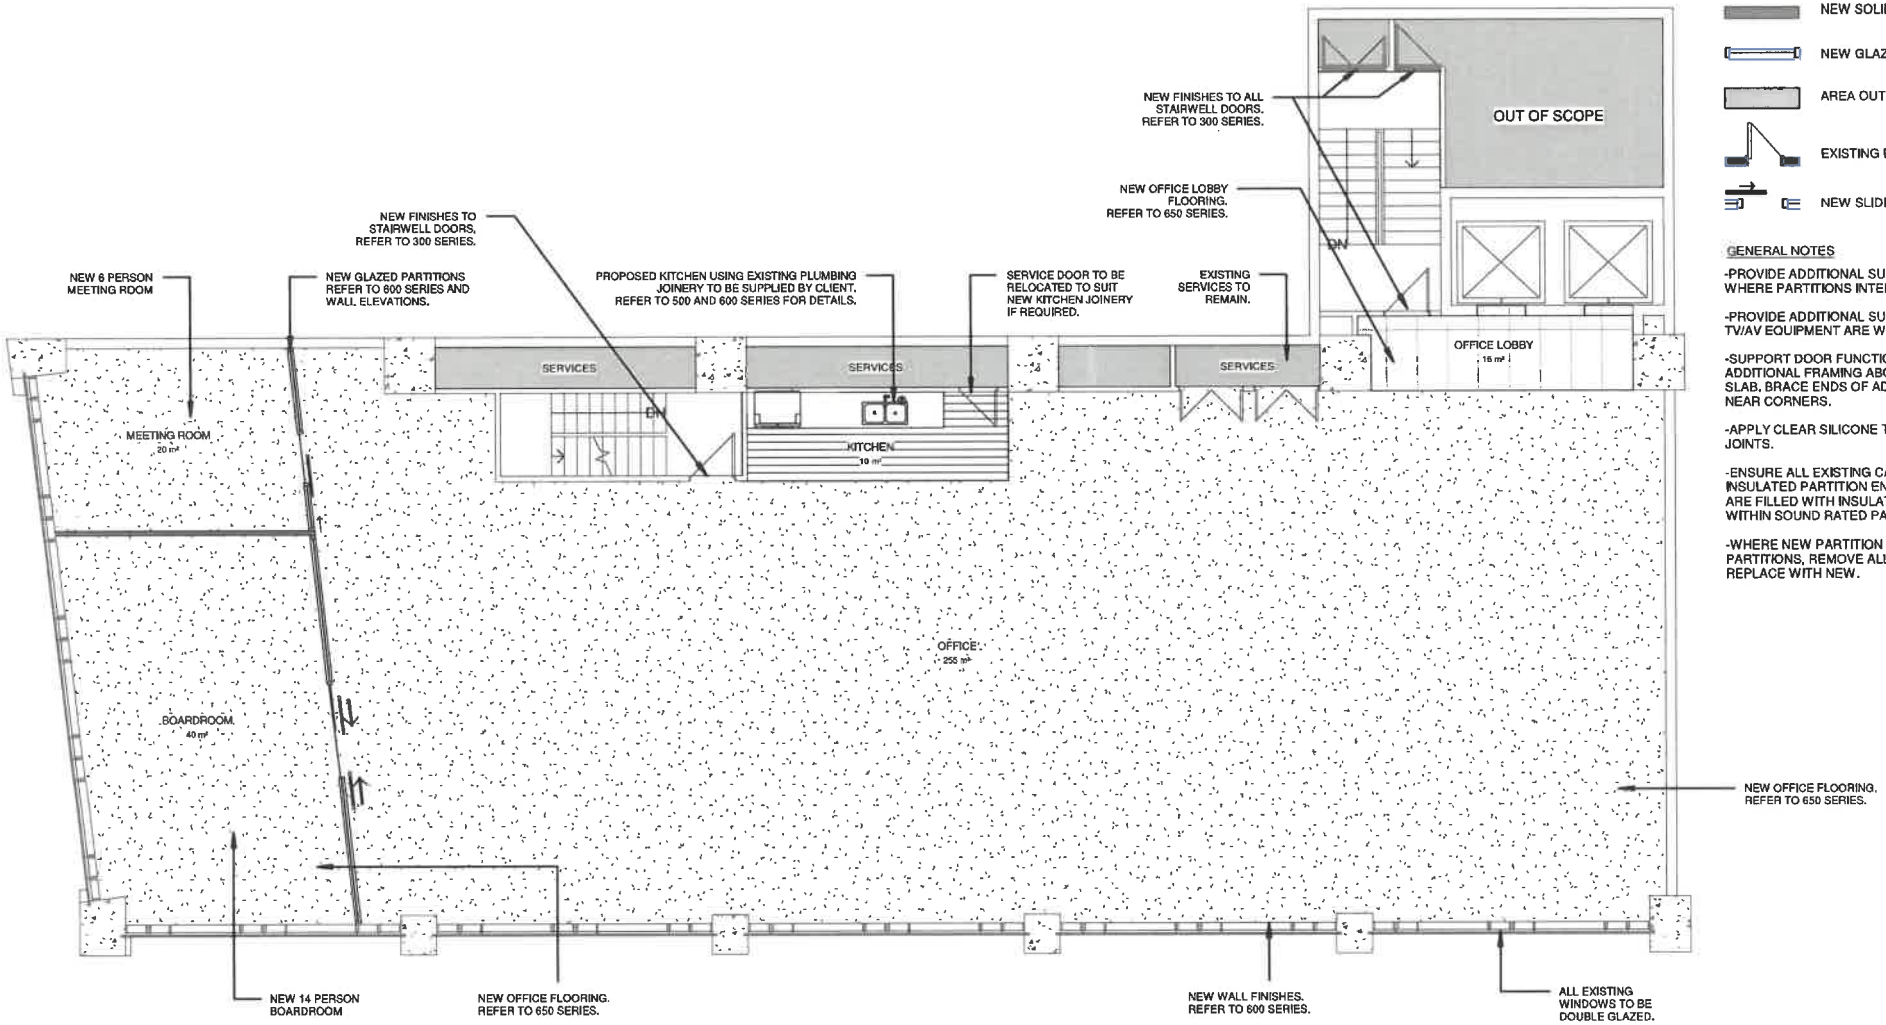

LEGEND

- EXISTING WALL TO REMAIN
- NEW SOLID PARTITION
- NEW GLAZED PARTITION
- AREA OUT OF SCOPE
- EXISTING DOOR TO REMAIN
- NEW SLIDING DOOR

GENERAL NOTES

-PROVIDE ADDITIONAL SUPPORT IN PARTITIONS WHERE PARTITIONS INTERSECT.

-PROVIDE ADDITIONAL SUPPORT IN PARTITIONS TV/AV EQUIPMENT ARE WALL MOUNTED.

-SUPPORT DOOR FUNCTION BY PROVIDING ADDITIONAL FRAMING ABOVE THE CEILING GRID TO SLAB, BRACE ENDS OF ADJACENT WALLS OF DOORS NEAR CORNERS.

-APPLY CLEAR SILICONE TO ALL GLASS BUTT JOINTS.

-ENSURE ALL EXISTING CAVITIES AROUND SOUND INSULATED PARTITION ENDS (ie. PERIMETER DUCTS) ARE FILLED WITH INSULATION TO MATCH THAT USED WITHIN SOUND RATED PARTITIONS.

-WHERE NEW PARTITION EXTEND EXISTING PARTITIONS, REMOVE ALL EXISTING SKIRTINGS AND REPLACE WITH NEW.

1/252

02 250 PROPOSED MOCK UP OFFICE GENERAL ARRANGEMENT PLAN (L2)

1 : 100

Y——6

1 CENTRE STREET , AUCKLAND CENTRAL | WWW.YELLOWS.CO.NZ
PO BOX 91112 AUCKLAND 1142

ISSUE | DRAWN:Author | CHKD:Checker

CONSTRUCTION

0 1 2 3 4m 1:100

NOTES

DO NOT SCALE FROM THIS DRAWING. FIRSTLY CHECK ALL DIMENSIONS, CLEARANCES & ACCESS SIZES ON SITE PRIOR TO sCONSTRUCTION.

THE BUILDER IS RESPONSIBLE FOR THE SETTING OUT OF THE WORKS, THE CHECKING OF ALL DIMENSIONS AND LEVELS ON SITE, AND THE REPORTING OF ANY DISCREPANCIES TO THE ARCHITECT PRIOR TO COMMENCEMENT OF WORK. WORKS TO COMPLY WITH NZBC & NZ STANDARDS.

COPYRIGHT OF THIS DRAWING AND DESIGN REMAINS THE PROPERTY OF YELLOW 6 DESIGN.

DATE:	19.03.20
PROJECT:	C.P. COMMERCIAL - 99 QUEEN STREET
SITE ADDRESS:	99 QUEEN STREET, AUCKLAND, 1141
CLIENT:	C.P. GROUP
DWG TITLE:	PROPOSED MOCK UP OFFICE GENERAL ARRANGEMENT PLAN (L2)

REVISION	DATE	DESCRIPTION

PROJECT NO:	DRAWING NO:
6701	252
SCALE @ A3: 1 : 100	REVISION: