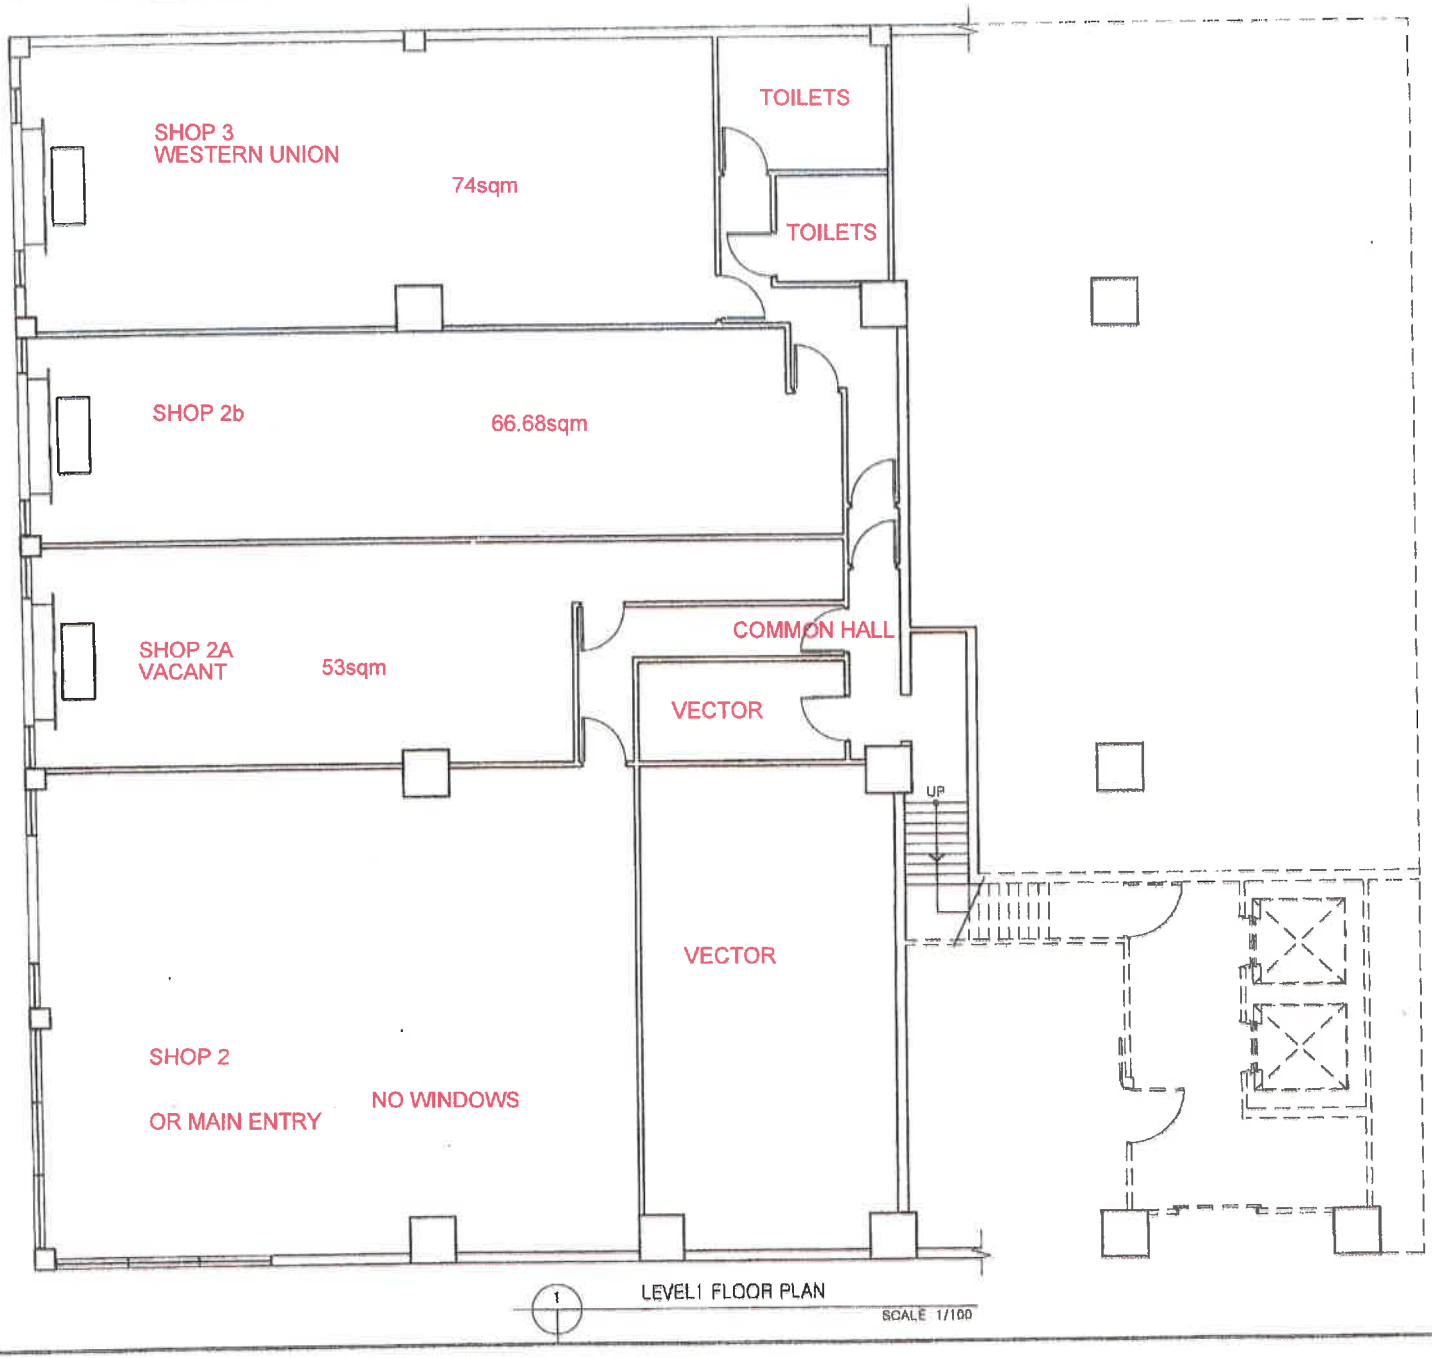

CP GROUP
Asia Pacific Head Office
Level 7, 67 Queen Street
PO Box 1519, Shortland Street
Auckland, New Zealand
E-MAIL: prakash@cpgroupnz.com
Main : +64 (9) 302 0732
Fax : +64 (9) 302 0733
Web: www.cpgroupnz.com

	DESIGN	DRAWN
BY		SUNNY SHIN
CHECKED		
DATE		. MAR. 07
APPROVED		

PROJECT
OFFICE BUILDING
WELLESLY CENTRE
44~52 WELLESLY STREET

SHEET TITLE
LEVEL1 FLOOR PLAN

SCALE	PLOT DATE
1:100 (A3)	
REVISION	SHEET NO.
,	001